


Main Proposed Alterations

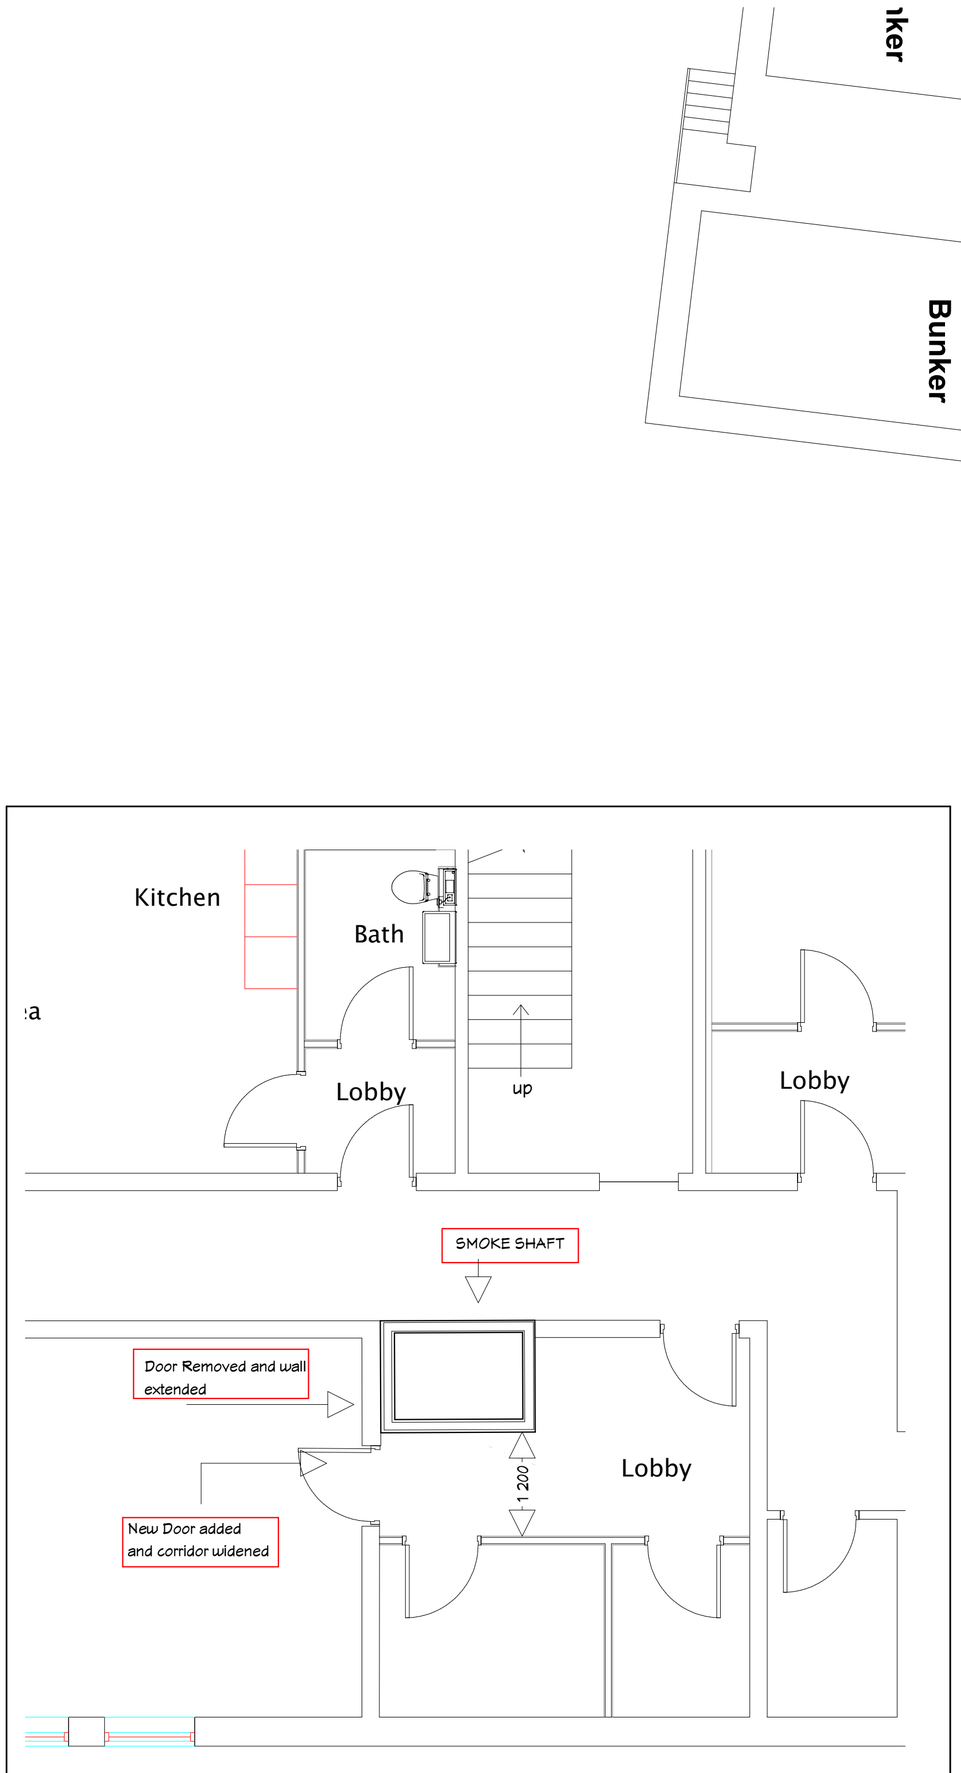


# FIRE STRATEGY ST CATHERINES

# LOWER GROUND FLOOR

| | | | |
|---|---|---|---|
| **Scale.** | 1 : 100 / 1 : 50 | **Author.** | S. Tucker MCIAT |
| **Drawing Number.** | FS/WH/LA/01 | **Date.** | 15/ 06 / 25 |
| **Drawing Title.** | LOWER GROUND FLOOR PROPOSED FIRE LAYOUT | **Rev.** | |
| **Do not scale from this drawing.** | | **Note.** | |

CIAT CHARTERED PRACTICE

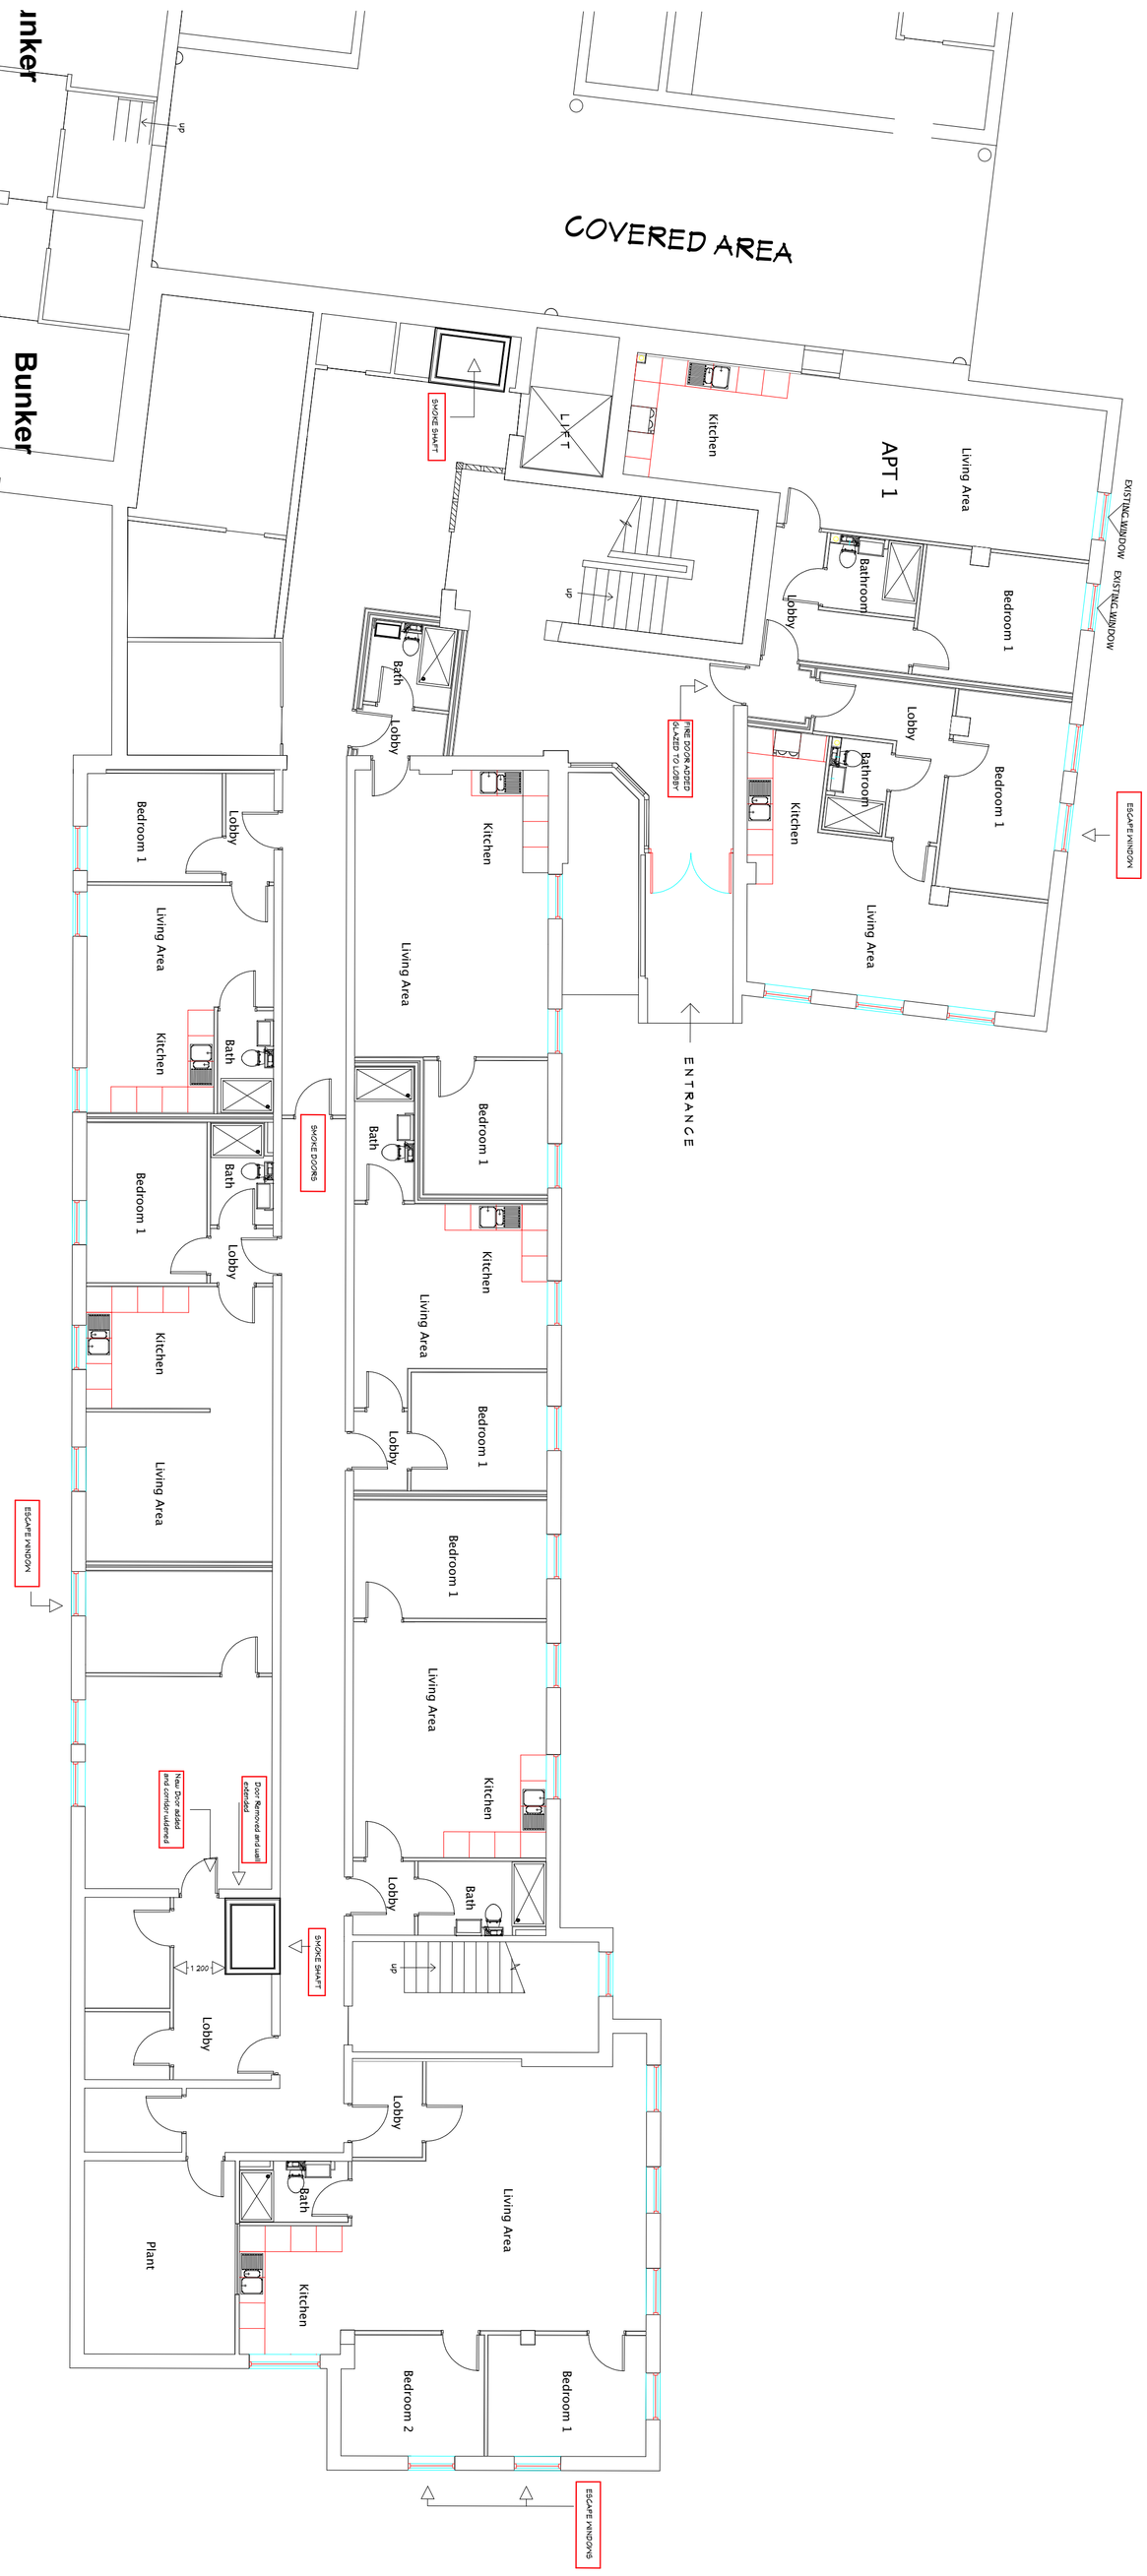**Evergreen Group** : **A**rchitectural Design Services . **B**uilding Regulation Approvals . **P**roject Management . **P**rinciple Design CDM (2015) . **C**orporate & Civil Mediation.

CMC Associate Mediator 2023

www.evergreengroup.info Telephone – 01673 847162

DO NOT SCALE FROM THIS DRAWING